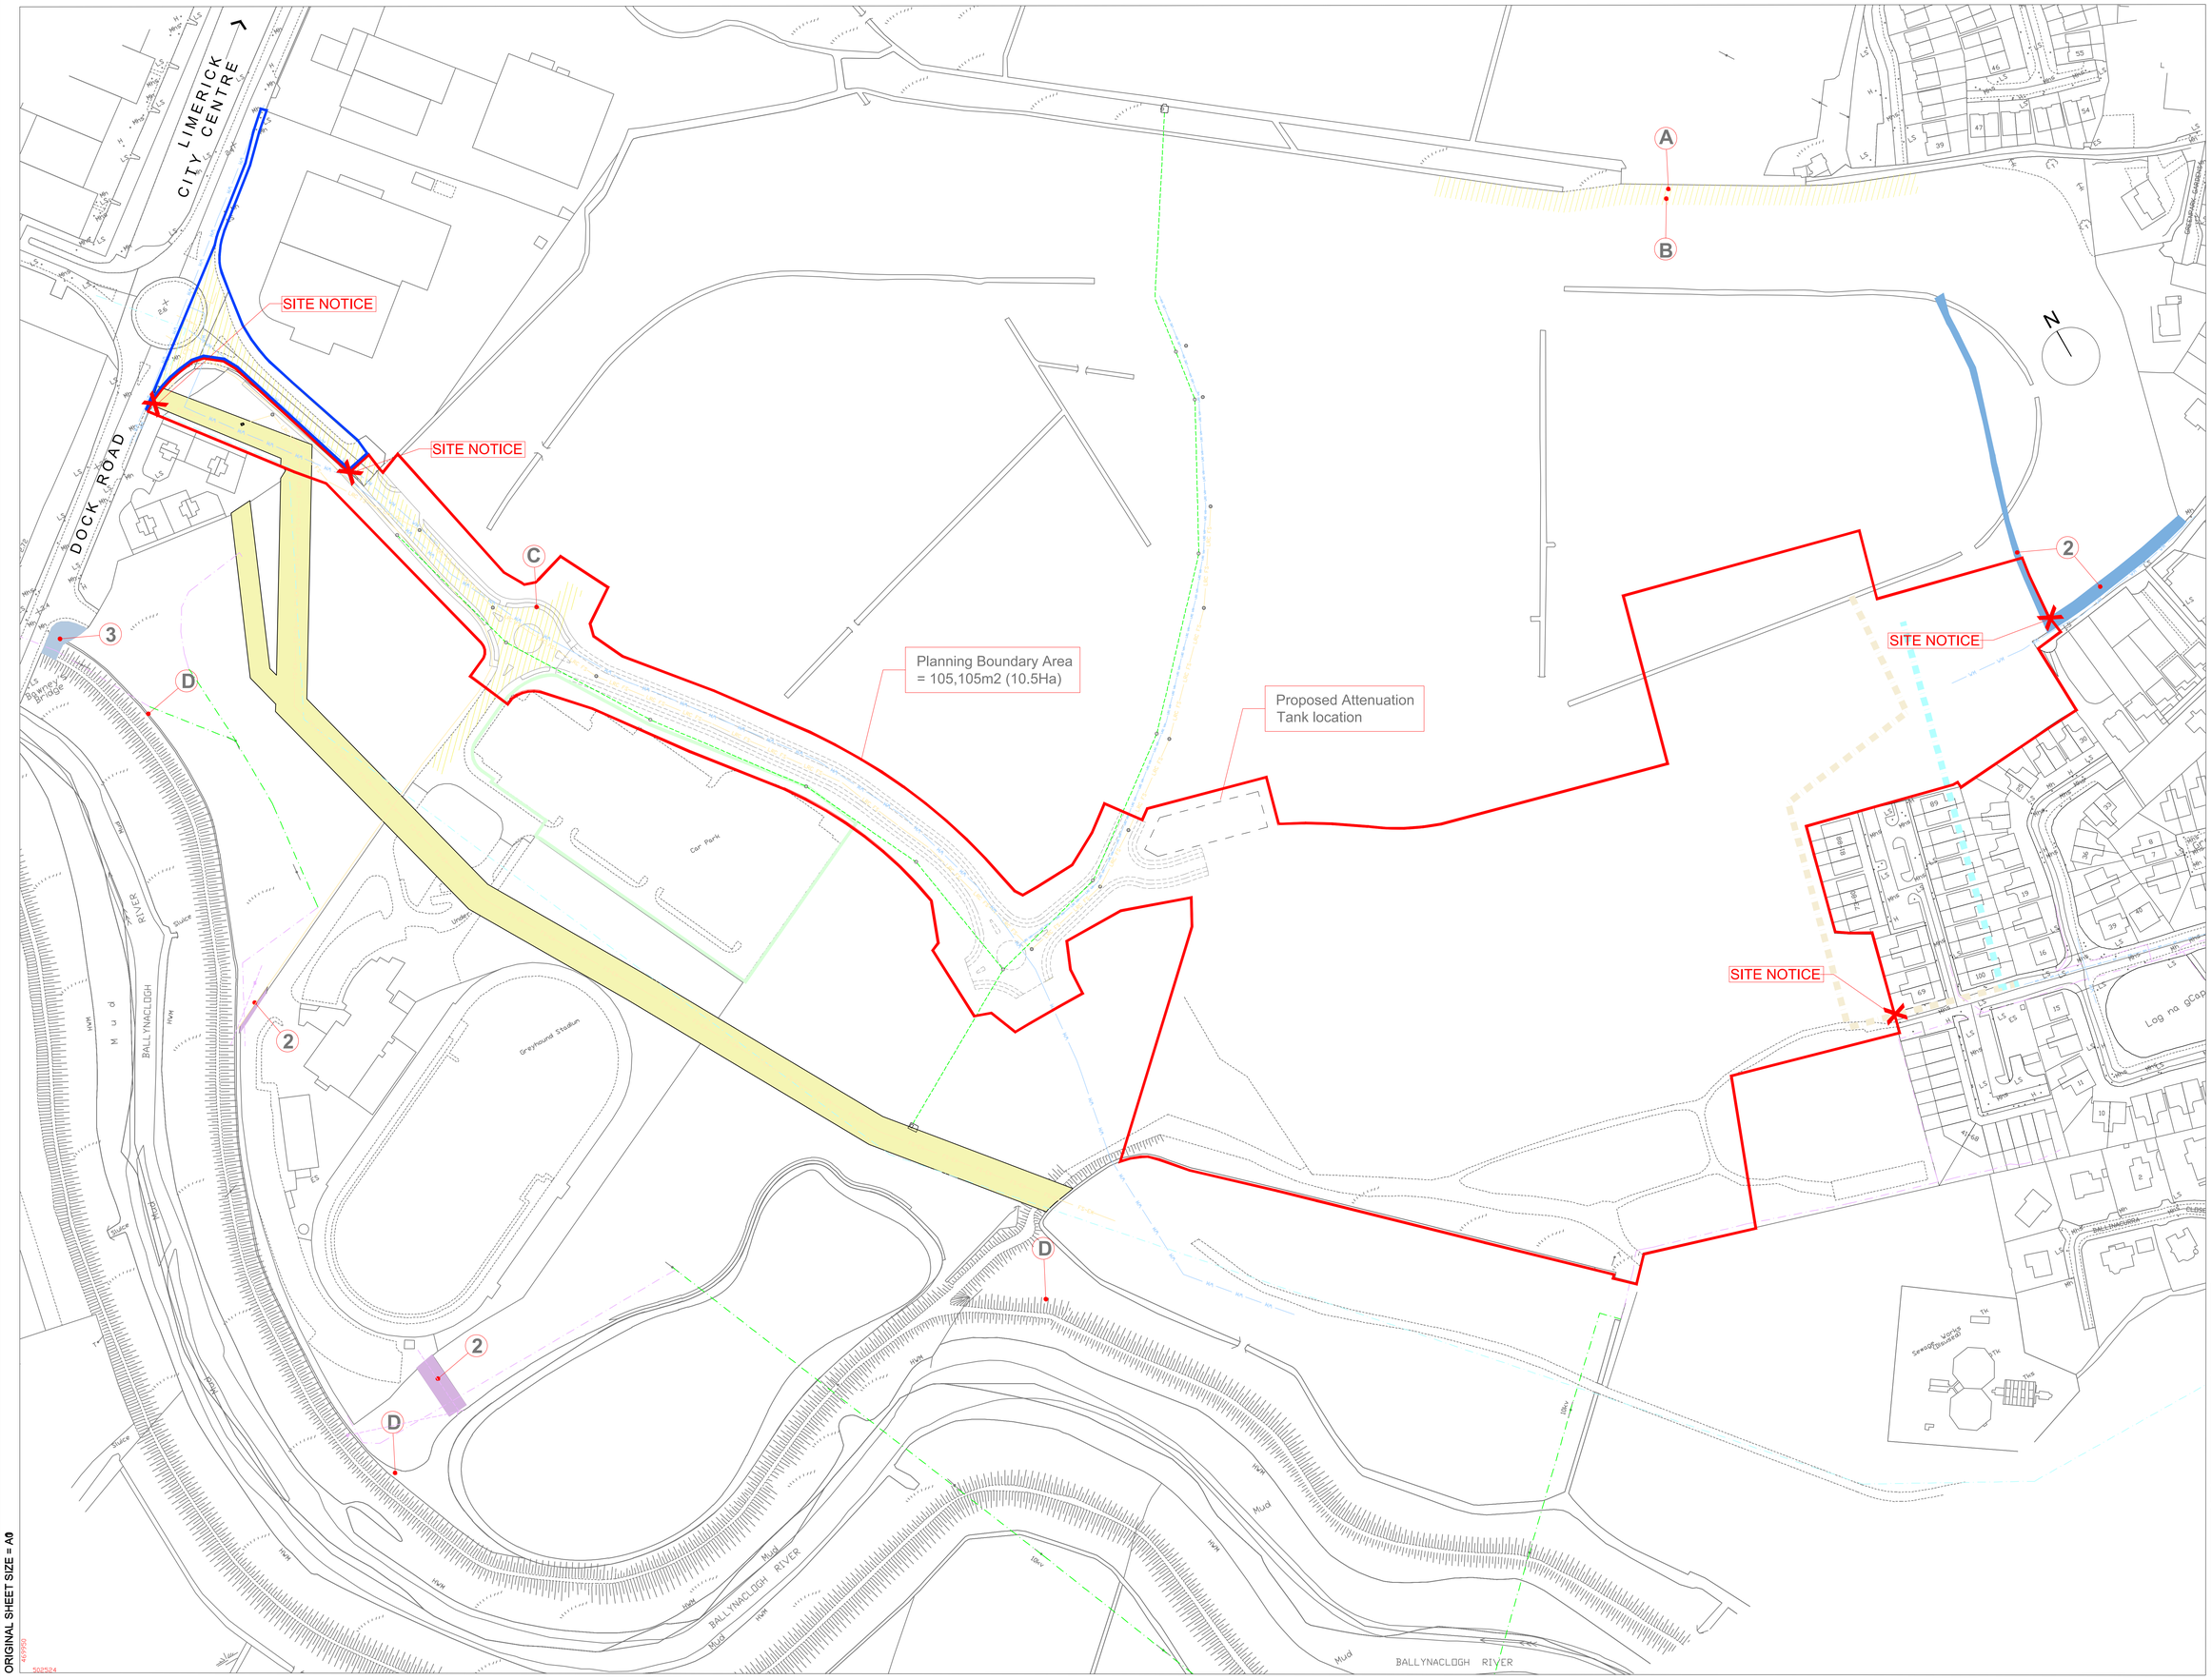

DO NOT SCALE FROM THIS DRAWING. USE FIGURED DIMENSIONS IN ALL CASES. VERIFY DIMENSIONS ON SITE AND REPORT ANY DISCREPANCIES TO THE ARCHITECTS IMMEDIATELY. THIS DRAWING TO BE READ IN CONJUNCTION WITH THE ARCHITECTS SPECIFICATION. © THIS DRAWING IS COPYRIGHT AND MAY ONLY BE REPRODUCED WITH THE ARCHITECTS PERMISSION.

NOTES

Legend: Wayleaves

- Planning Application Boundary 105,105m2 (10.5Ha)
- Lands under ownership of applicant
- Rights-of-way easements
  - (A) Foul Sewer Pipe Wayleave
  - (B) Foul Sewer pipe Wayleave
  - (C) BORD NA gCON Right-of-Way
  - (D) 7m wide OPW Right-of-Way to flood embankment
- Surface Water Pipe Route as per 1998 Deeds
- Surface Water Pipe Route as per 2002 Deeds
- (1) The new roadway as described in the Deed of Conveyance dated 18-07-2001
- (2) Storm Sewer Wayleave
- (3) LRC Signage Area
- Shared carpark
- Limerick City Council Drainage Wayleave

Legend: Services

- ESB LV 10 KV Underground
- ESB MV 10-20 KV Overhead
- ESB 38 KV Underground
- MPP Storm Sewer (Surveyed)
- Water main
- IW Foul - ss Gravity Main
- MPP Foul Sewer

Tailte Éireann Licence No: CYAL50343209
© National Mapping Division of Tailte Éireann
Ref No _00_253355669_00000001 (Digital OS Map)

REV	DTE	DRN	ISSUE

architecture+urbanism
Reddy Architecture + Urbanism
Dublin Office:
Derby Mills, Derby Road, Dublin 6
T: +353 (0)1 4987000
W: www.reddyarchitecture.com
E: dublin@reddyarchitecture.com

PLANNING APPLICATION

JOB
Greenpark SHD
Limerick

CLIENT
Voyage Property Limited
Ashbourne Hall, Dock Rd, Limerick

DRAWING
Site Location Plan

STATUS S02		Job No.	P20-133D
DATE Feb 25		SCALE	1:1000 @ A0
DRN. L.Glendon		CHECKED	R.Quinn

DWG NO. GPL-02-SW-ZZZ-DR-RAU-AR-1000 REVISION

ORIGINAL SHEET SIZE = A0